


DEMOLITION FLOOR PLAN – MECHANICAL PIPING

SCALE: 3/16" = 1'-0"

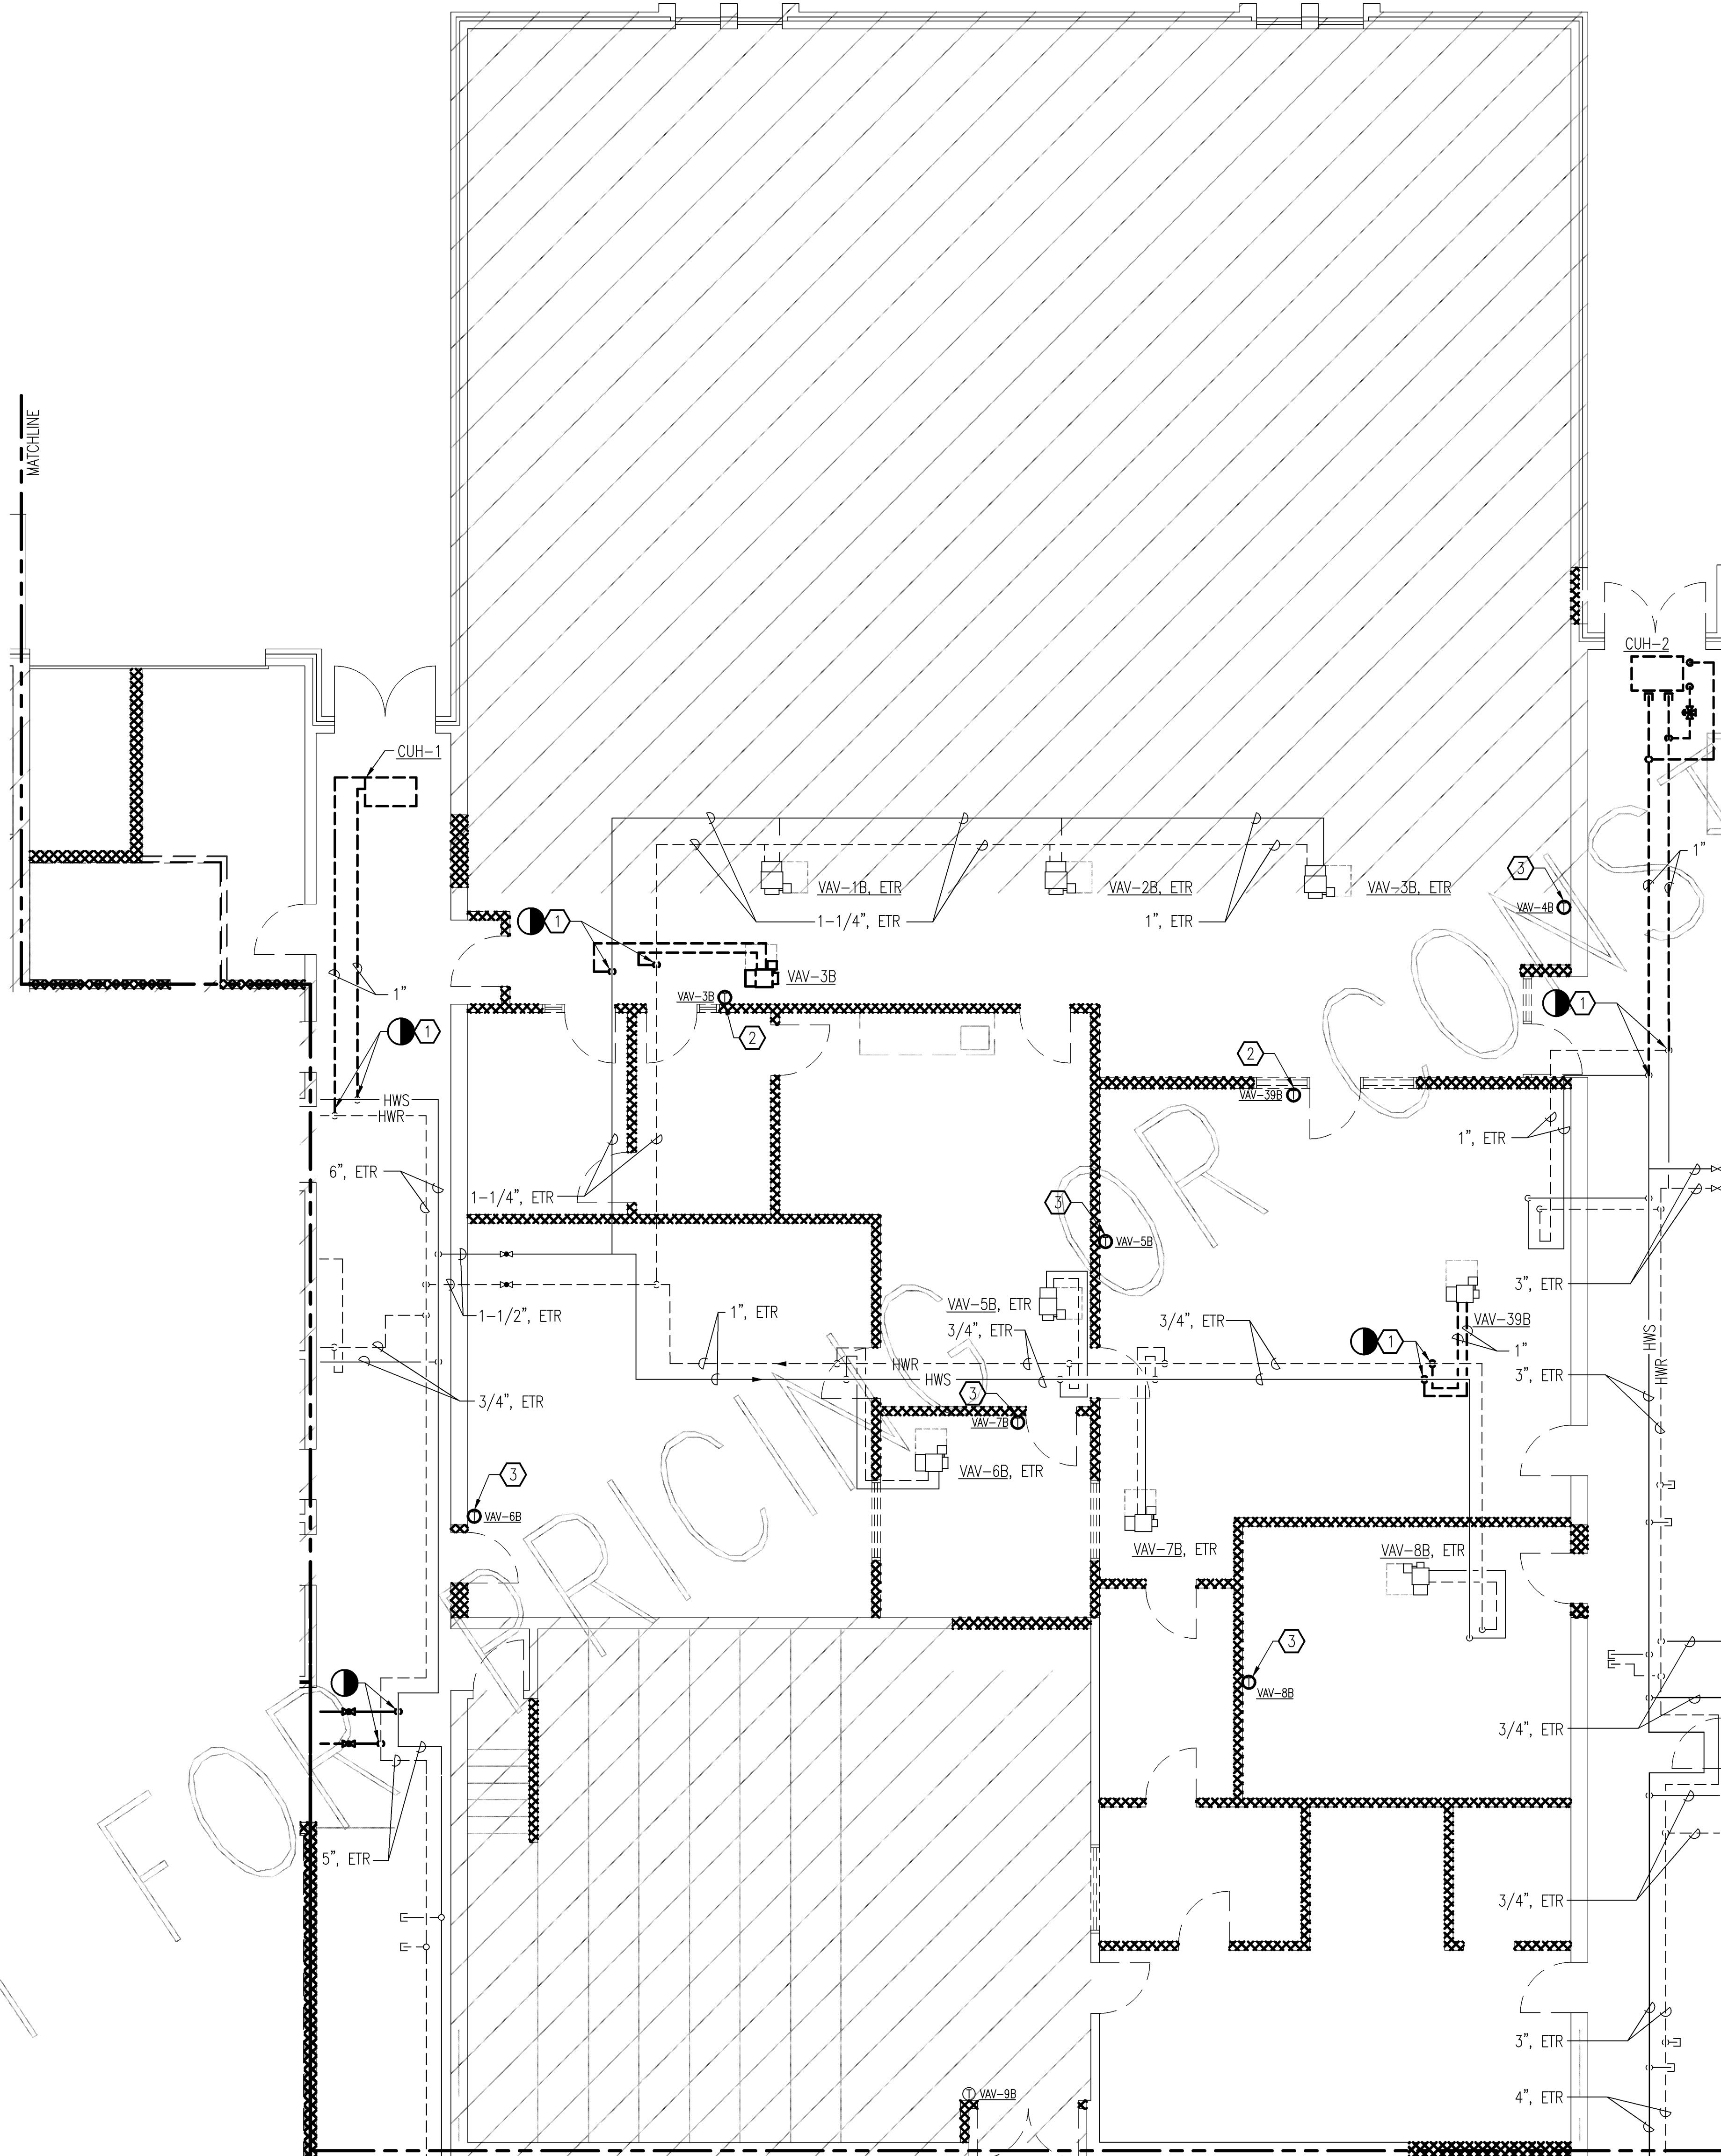


DEMOLITION NOTES THIS SHEET

- 1 REMOVE HWS/HWR PIPING, HANGERS AND SUPPORTS COMPLETE TO POINT INDICATED.
- 2 REMOVE WALL MOUNTED THERMOSTAT AND CONTROL WIRING COMPLETE.
- 3 REMOVE WALL MOUNTED THERMOSTAT AND CONTROL WIRING AND STORE FOR REINSTALLATION.

ASBESTOS AND LEAD PAINT NOTE

AN ASBESTOS INSPECTION WAS PERFORMED AND ASBESTOS CONTAINING MATERIALS WERE FOUND GENERALLY IN THE AREAS INDICATED IN THE ASBESTOS SURVEY/INSPECTION REPORT WHICH IS AVAILABLE TO THE CONTRACTOR(S) FOR HIS INFORMATION. ASBESTOS CONTAINING MATERIALS HAVE BEEN REMOVED UNDER A SEPARATE CONTRACT.

A LEAD-BASED PAINT INSPECTION WAS PERFORMED AND LEAD-BASED PAINT WAS FOUND IN THE AREAS INDICATED. THE CONTRACTOR SHALL BE RESPONSIBLE WITH ALL REQUIREMENTS OF THE VIRGINIA OCCUPATIONAL SAFETY AND HEALTH ADMINISTRATION REGULATIONS LEAD-BASED PAINT PROTECTION OF WORKERS.

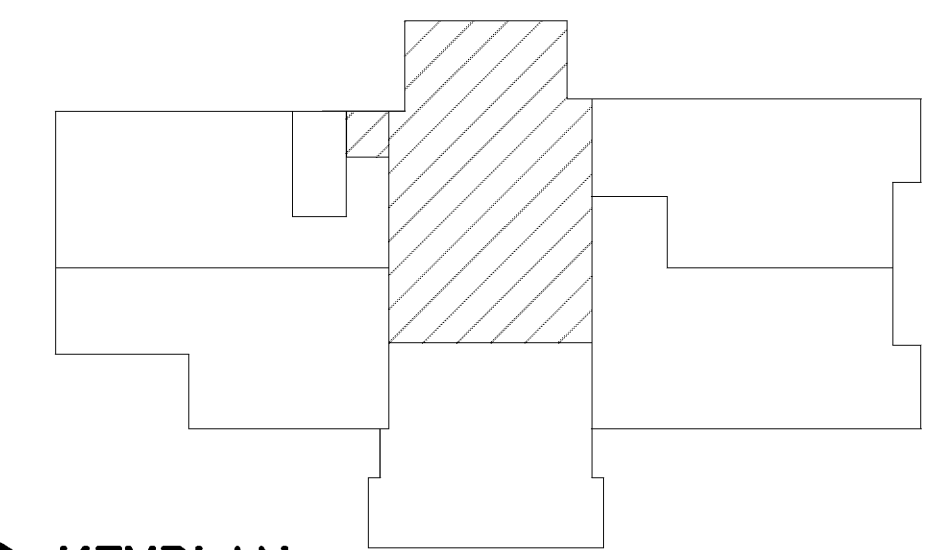

KEYPLAN
NO SCALE

GRAPHIC SCALES

3/16" = 1'-0" 0' 5' 10' 20'

nbij ARCHITECTURE
A Professional Limited Company


GROVE PARK SQUARE
11537-B NUCKOLS ROAD
Richmond, Virginia 23069
Tel: (804) 273-9611 Fax: (804) 273-9843



RAPPAHANNOCK
COMMUNITY COLLEGE
CAMPUS RENOVATIONS
WARSAW + GLENN, VIRGINIA
PC: 260-17712

WARSAW CAMPUS DEMOLITION FLOOR
PLAN – MECHANICAL PIPING

Date:	JANUARY 13, 2010
REVISIONS	
NO.	DATE

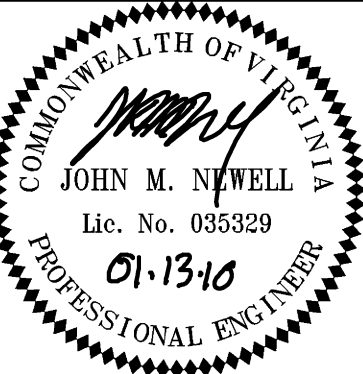

Sheet
MD2.3W
File Number
XX